


Balustre 1221  
Main-courante 1410  
Lisse 1411

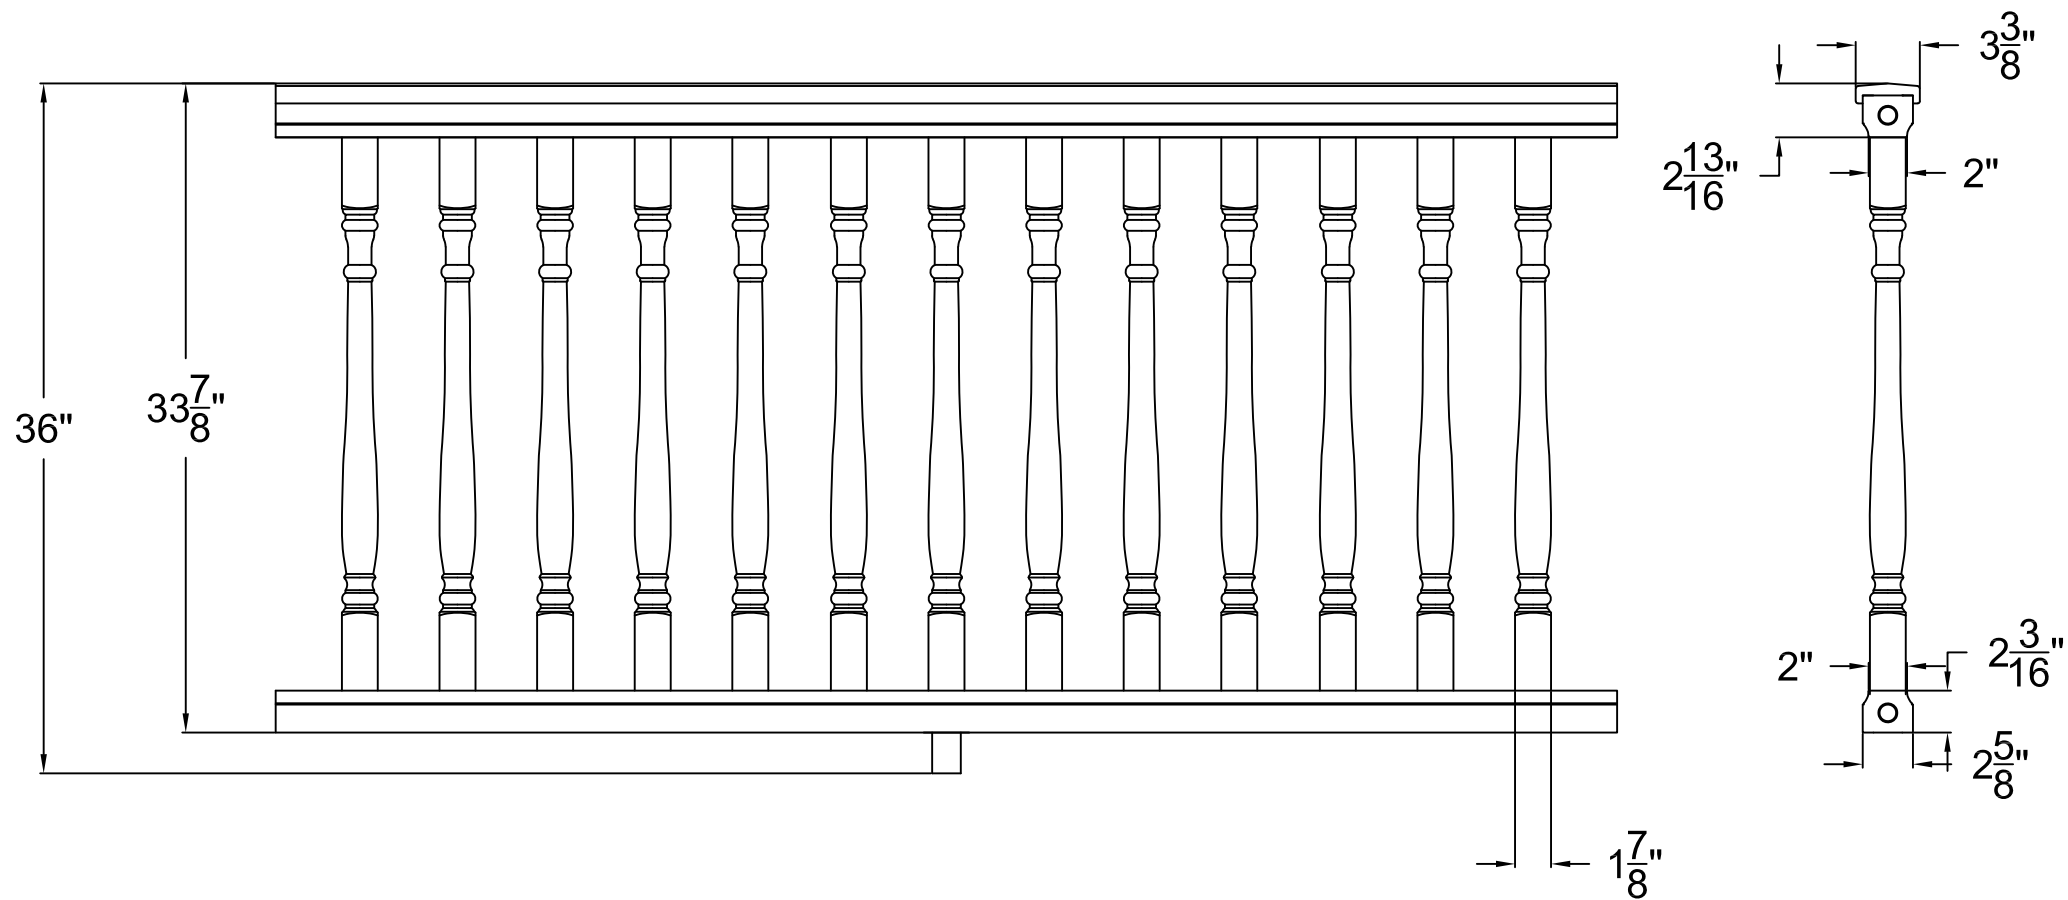

1410-11-21