


Balustre 1229
Main-courante 1410
Lisse 1411

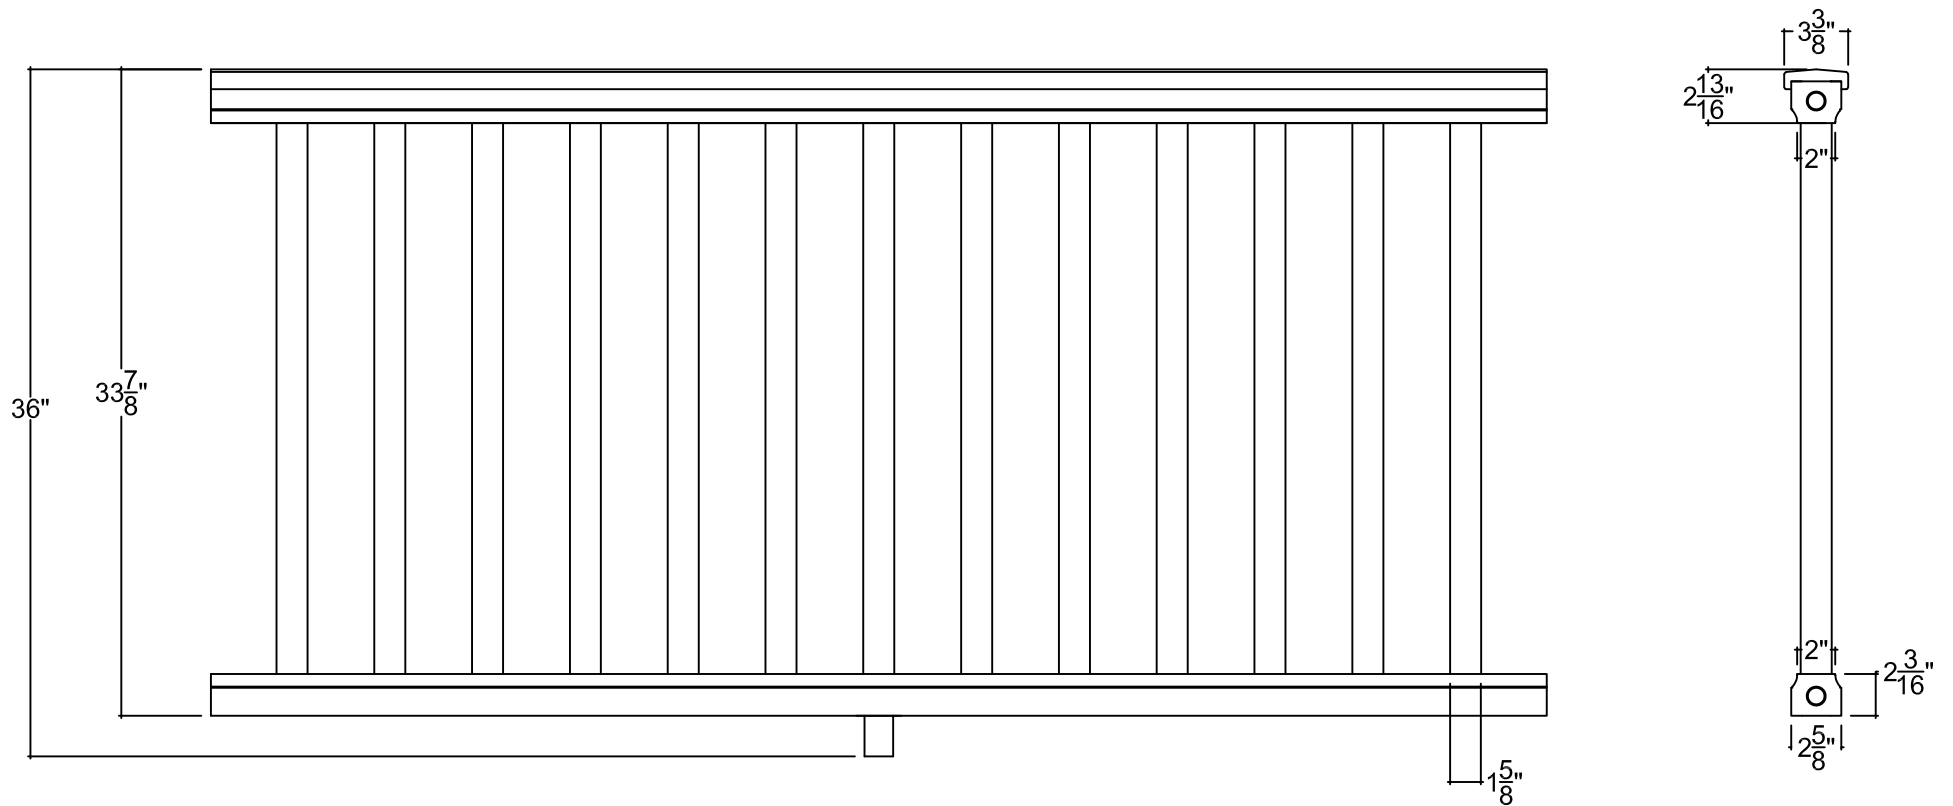

1410-11-29