


Balustre 1221
Main-courante 1510
Lisse 1511

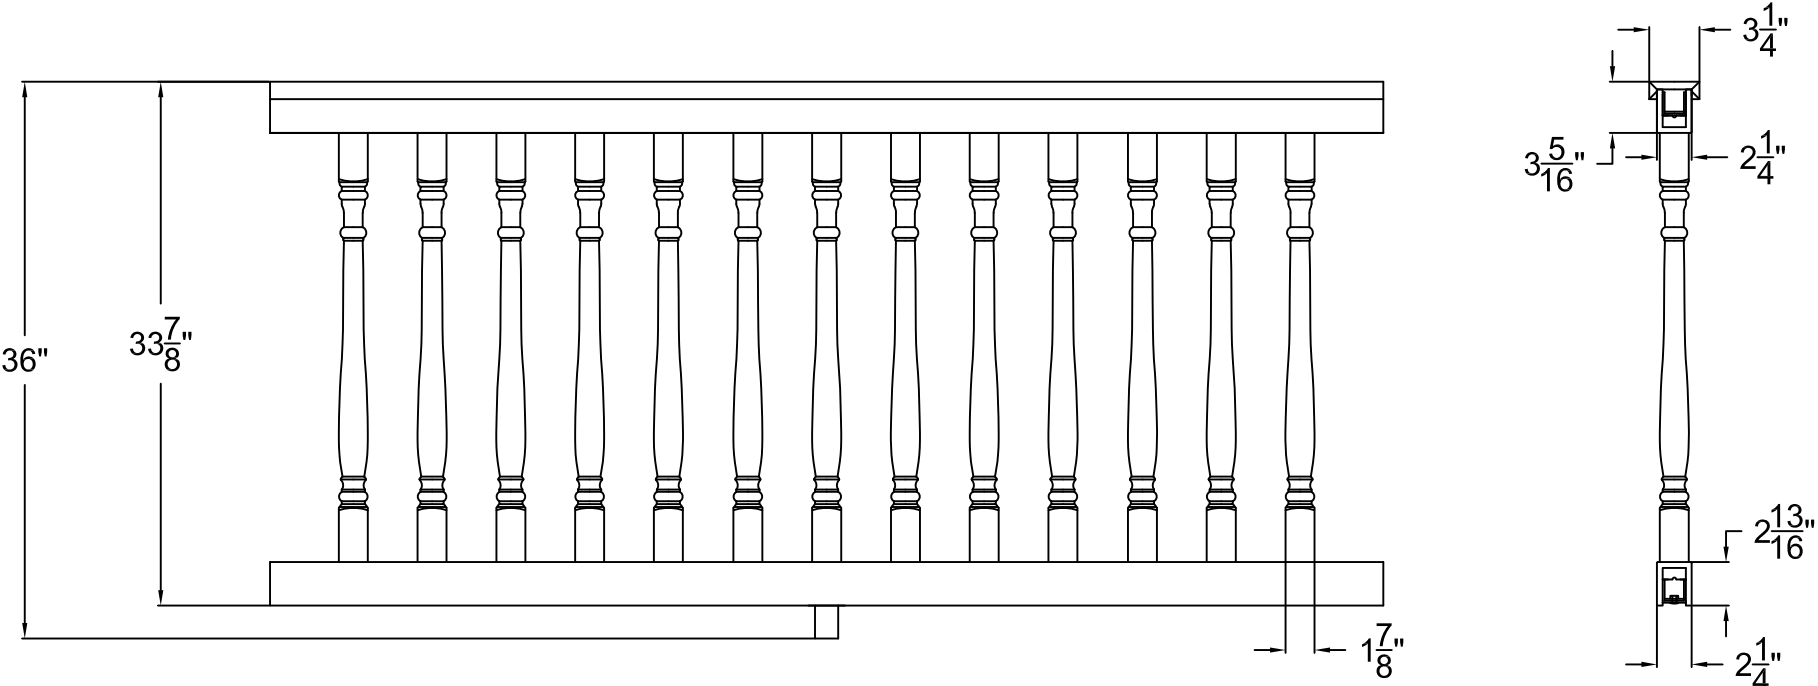

1510-11-21